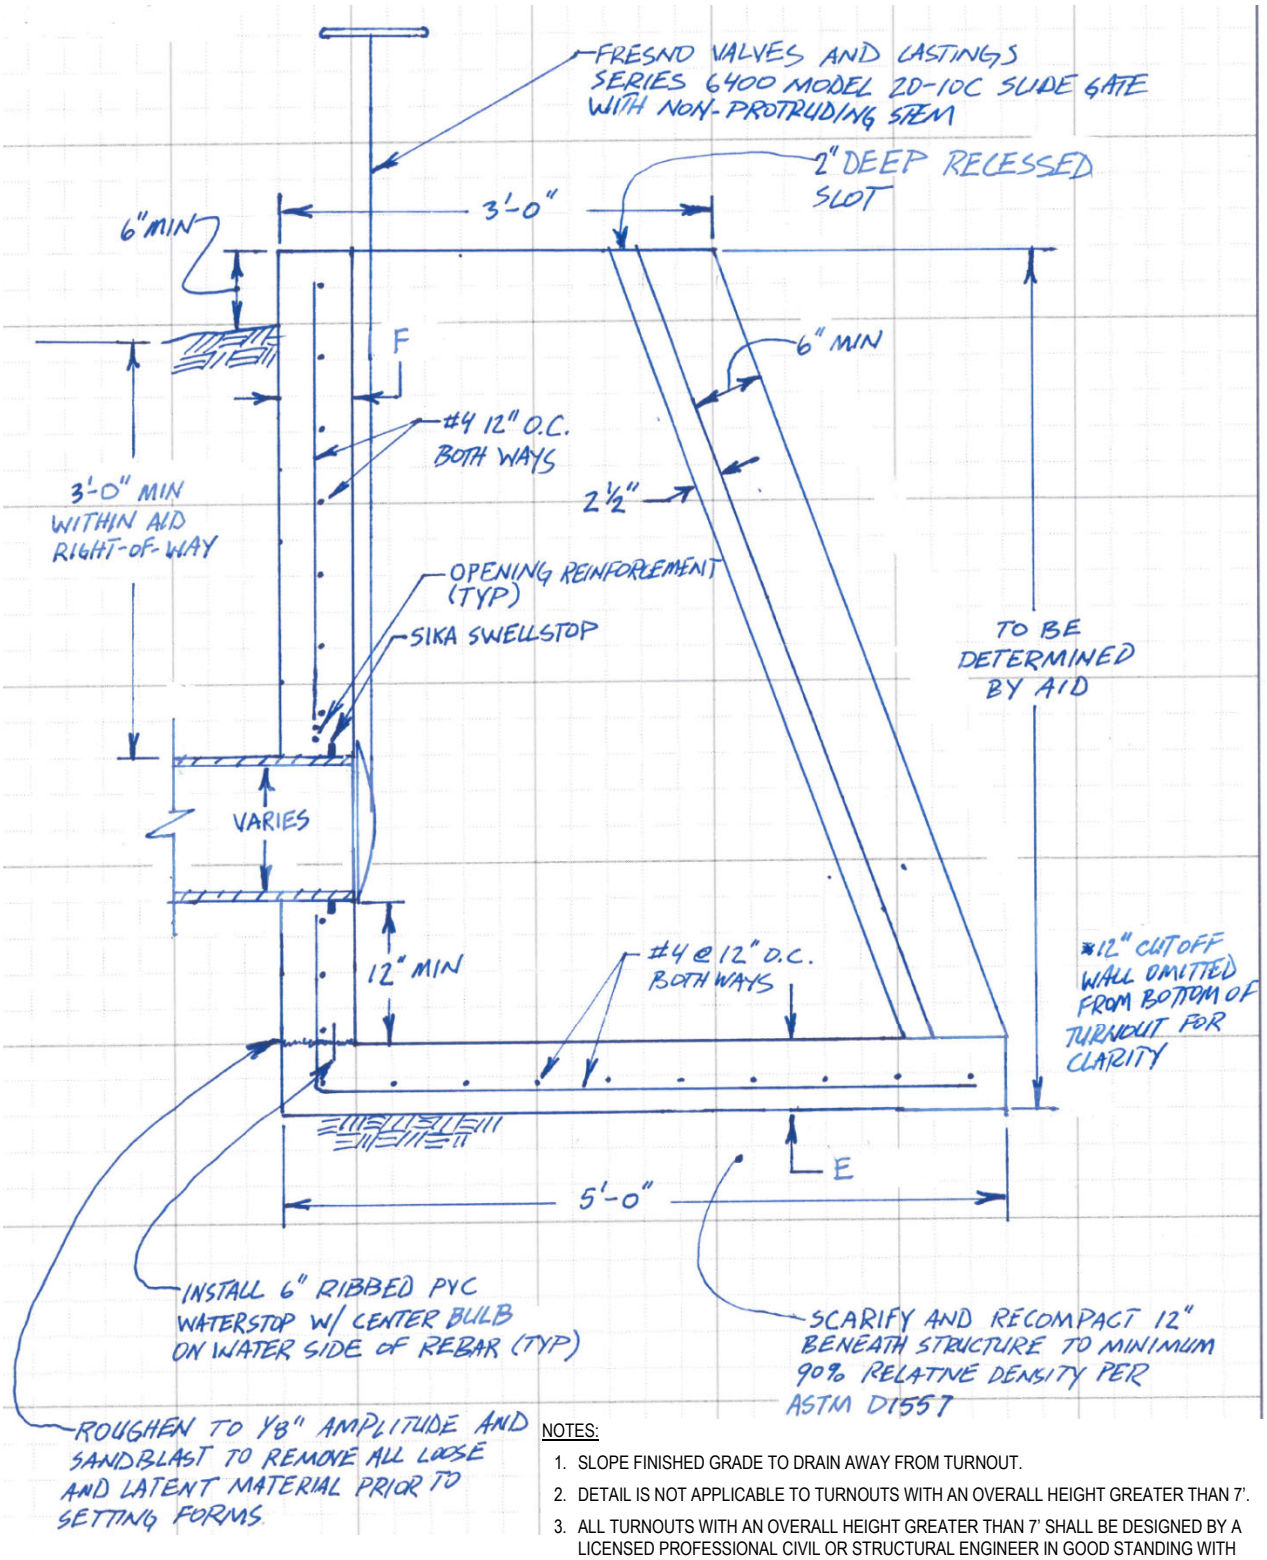

NOTES:

1. SLOPE FINISHED GRADE TO DRAIN AWAY FROM TURNOUT.
2. DETAIL IS NOT APPLICABLE TO TURNOUTS WITH AN OVERALL HEIGHT GREATER THAN 7'.
3. ALL TURNOUTS WITH AN OVERALL HEIGHT GREATER THAN 7' SHALL BE DESIGNED BY A LICENSED PROFESSIONAL CIVIL OR STRUCTURAL ENGINEER IN GOOD STANDING WITH THE STATE OF CALIFORNIA.

ALTA IRRIGATION DISTRICT	**Alta Irrigation District**	**TURNOUT – EARTHEN DTICH**		
		SCALE: NOT TO SCALE	DATE: MARCH 25, 2025	STANDARD DWG NO: **TO-02** SHEET: 2 OF 6