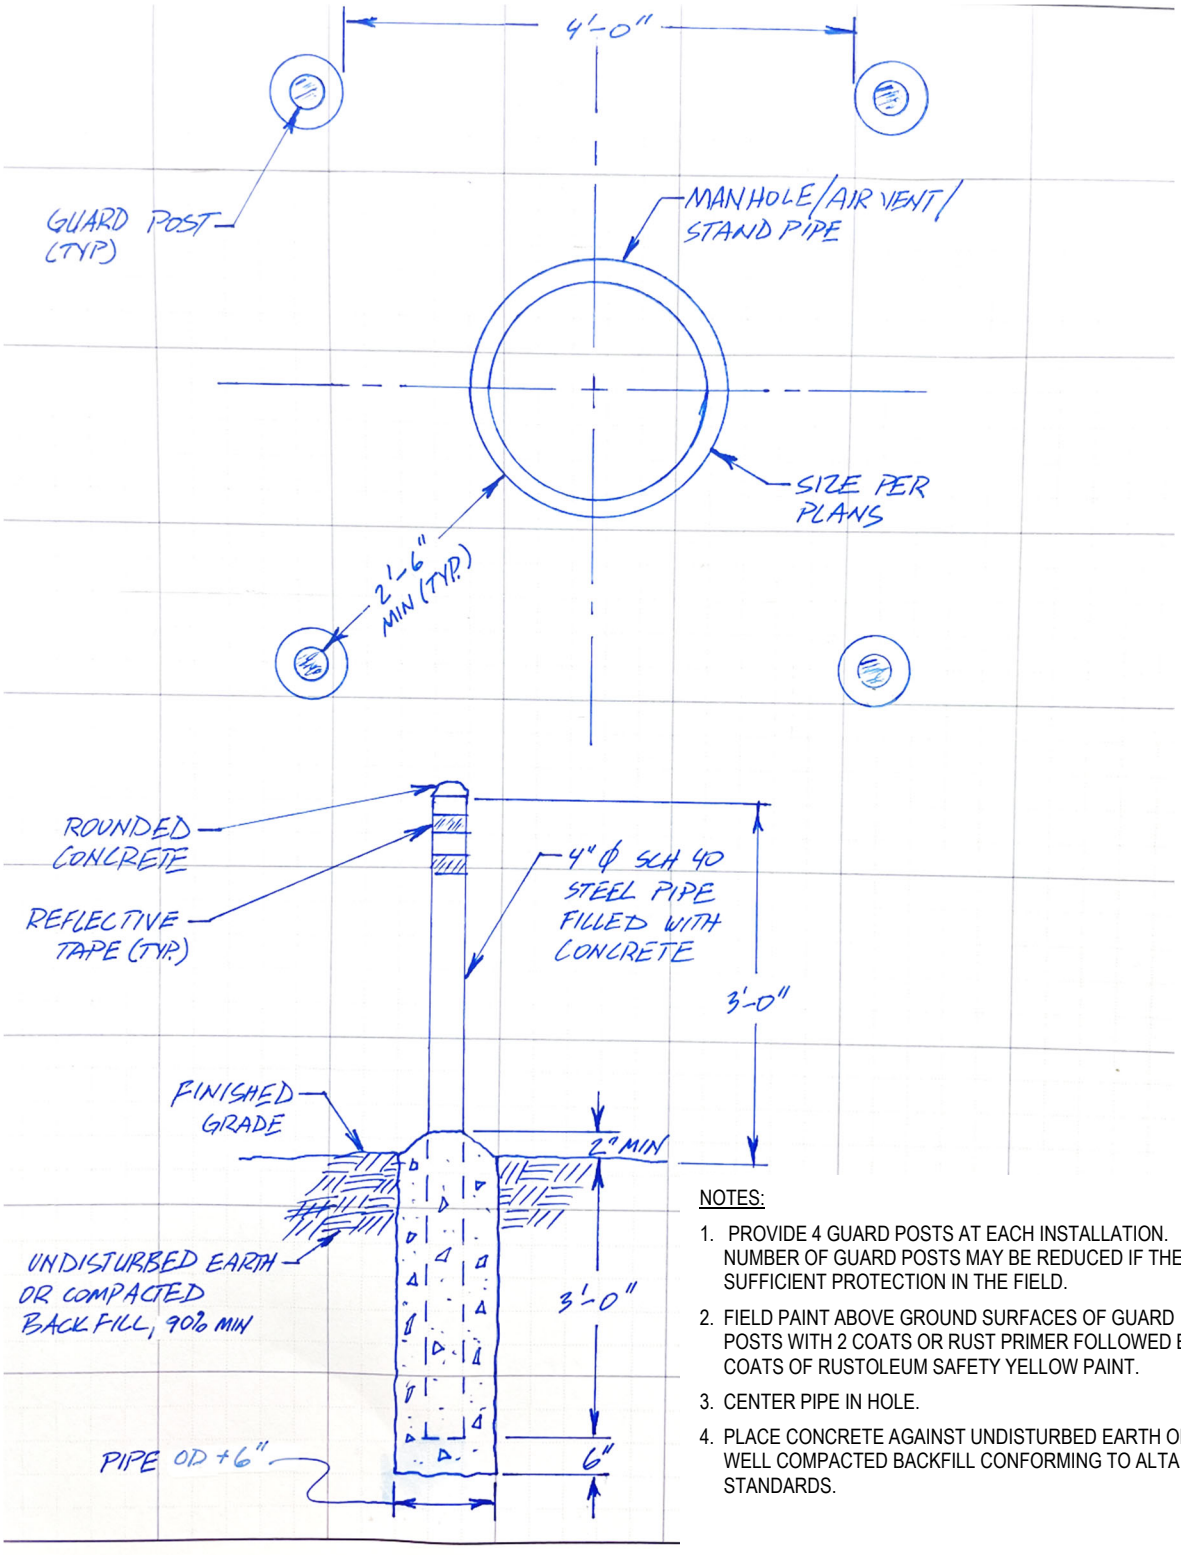

NOTES:

1. PROVIDE 4 GUARD POSTS AT EACH INSTALLATION. NUMBER OF GUARD POSTS MAY BE REDUCED IF THERE IS SUFFICIENT PROTECTION IN THE FIELD.
2. FIELD PAINT ABOVE GROUND SURFACES OF GUARD POSTS WITH 2 COATS OR RUST PRIMER FOLLOWED BY 2 COATS OF RUSTOLEUM SAFETY YELLOW PAINT.
3. CENTER PIPE IN HOLE.
4. PLACE CONCRETE AGAINST UNDISTURBED EARTH OR WELL COMPACTED BACKFILL CONFORMING TO ALTA ID STANDARDS.

	Alta Irrigation District	**GUARD POSTS**		
		SCALE: NOT TO SCALE	DATE: January 25, 2025	STANDARD DWG NO: **MISC-01** SHEET: 1 OF 1