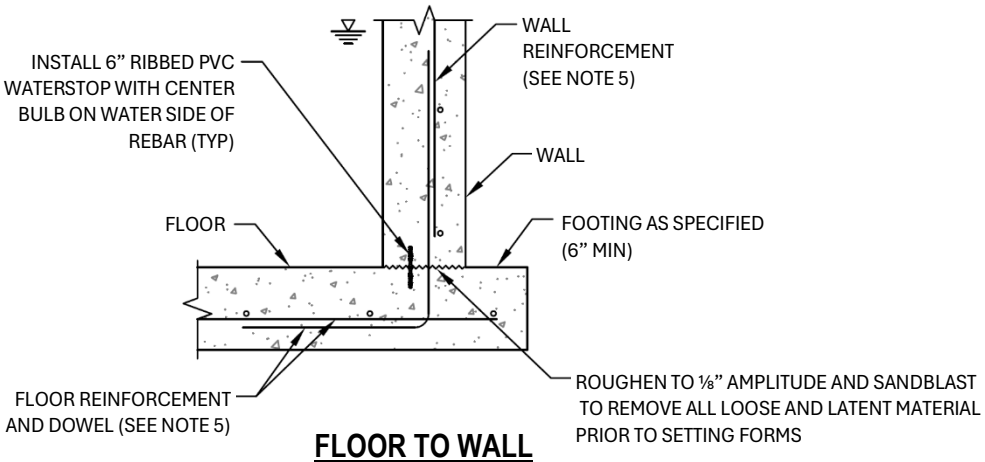

FLOOR TO WALL

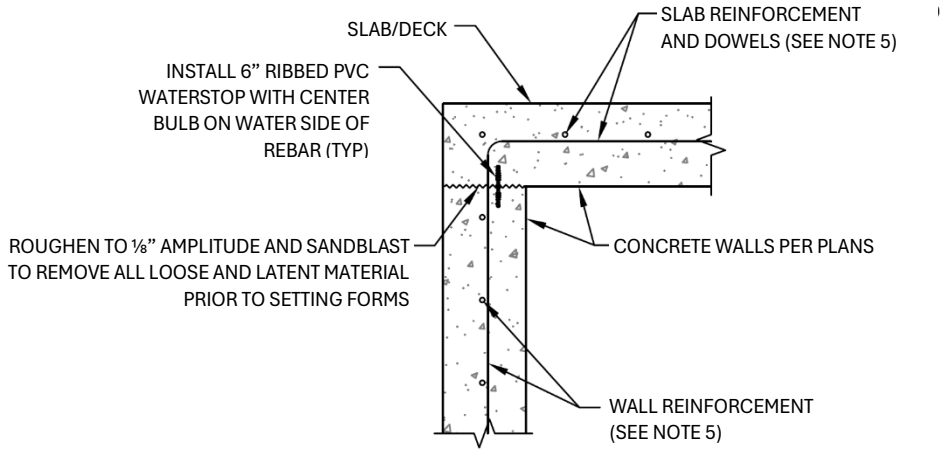

WALL TO SLAB

NOTES:

1. ALL JOINTS BETWEEN CONCRETE POURS SHALL BE APPORVED CONSTRUCTION JOINTS. ALL CONSTRUCTION JOINTS SHALL CONFORM TO THIS STANDARD AND ALTA ID'S GENERAL NOTES.
2. CONSTRUCTION JOINTS ARE REQUIRED FOR ALL FLOOR/SLAB TO WALL TRANSITIONS.
3. CONSTRUCTION JOINTS SHALL BE PLACED AS SHOWN ON THE PLANS OR AS PRE-APPROVED BY ALTA ID. JOINTS SHALL BE THOROUGHLY CLEANED AND LAITANCE REMOVED BEFORE A NEW POUR IS MADE EACH JOINT SHALL BE WETTED IMMEDIATELY BEFORE THE PLACING OF NEW CONCRETE.
4. WATERSTOP SHALL BE 6" RIBBED PVC WATERSTOP WITH CENTER BULB.
5. REINFORCING STEEL SHALL JOIN THE CONCRETE BETWEEN POURS WITH A MINIMUM OVERLAP CONFORMING TO ALTA ID STANDARD RFT-01, STEEL REINFORCEMENT.
6. THIS DETAIL INTENTIONALLY DOES NOT SPECIFY CONCRETE THICKNESS OR REINFORCEMENT SIZE. WHICH SHALL BE DESIGNED SEPARATELY.

ALTA IRRIGATION DISTRICT	**Alta Irrigation District**	**CONSTRUCTION JOINT**		
		SCALE: NOT TO SCALE	DATE: JULY 14, 2025	STANDARD DWG NO: **JNT-01** SHEET: 1 OF 1