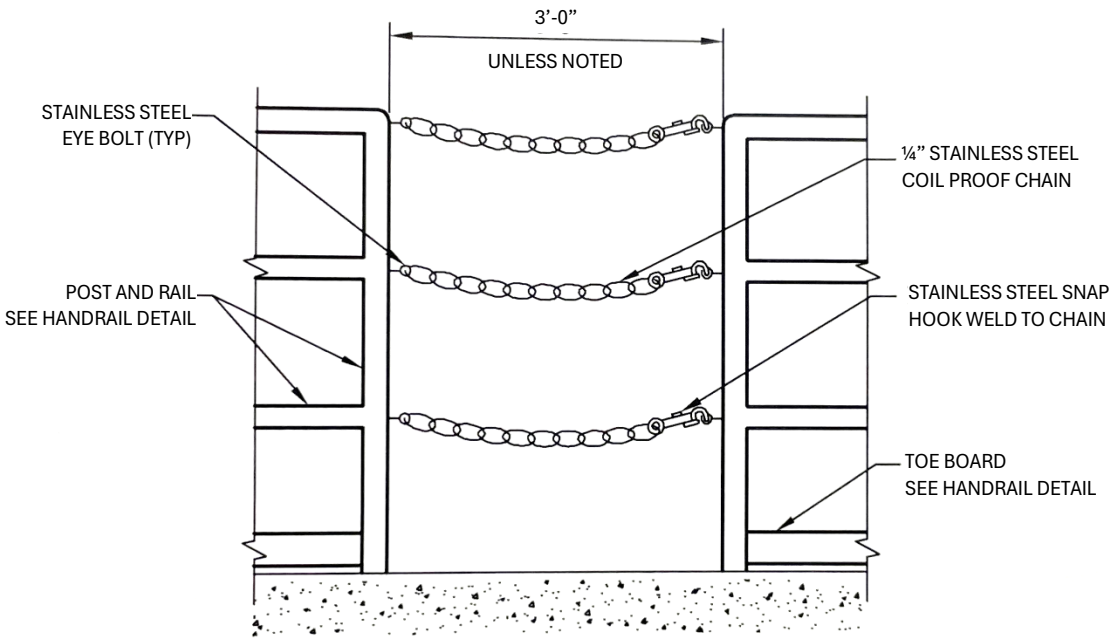

HANDRAIL SAFETY CHAIN GATE

NOTES

1. ALL HANDRAILING SHALL BE EITHER HOT-DIP GALVANIZED STEEL, OR ALUMINUM. IF ALUMINUM IS USED, ALL HARDWARE SHALL BE STAINLESS STEEL.
2. IF HOT-DIP GALVANIZED, ALL VENT HOLES SHALL BE PLUGGED WITH RUBBER GROMMENTS FOLLOWING GALVANIZING.
3. REMOVABLE HANDRAILING PANELS SHALL HAVE A MAXIMUM TOTAL LENGTH OF 12'-0" PER PANEL.
4. SPLICING OF SAFETY CHAIN NOT ALLOWED.

	Alta Irrigation District	HANDRAILS-SAFETY CHAIN GATE		
		SCALE: NOT TO SCALE	DATE: AUGUST 8, 2025	STANDARD DWG NO: HDR-02 SHEET: 2 OF 2