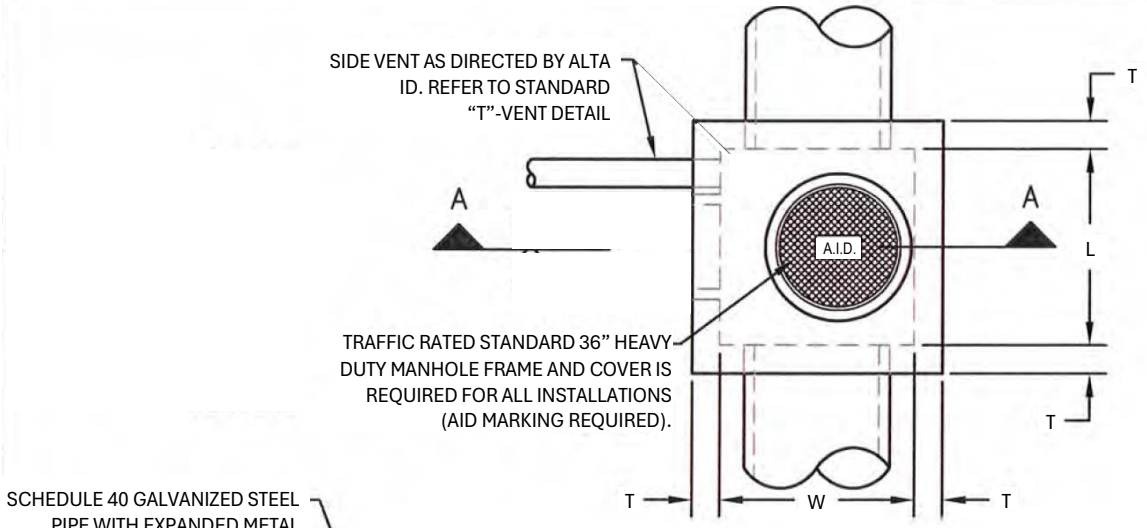

PLAN VIEW

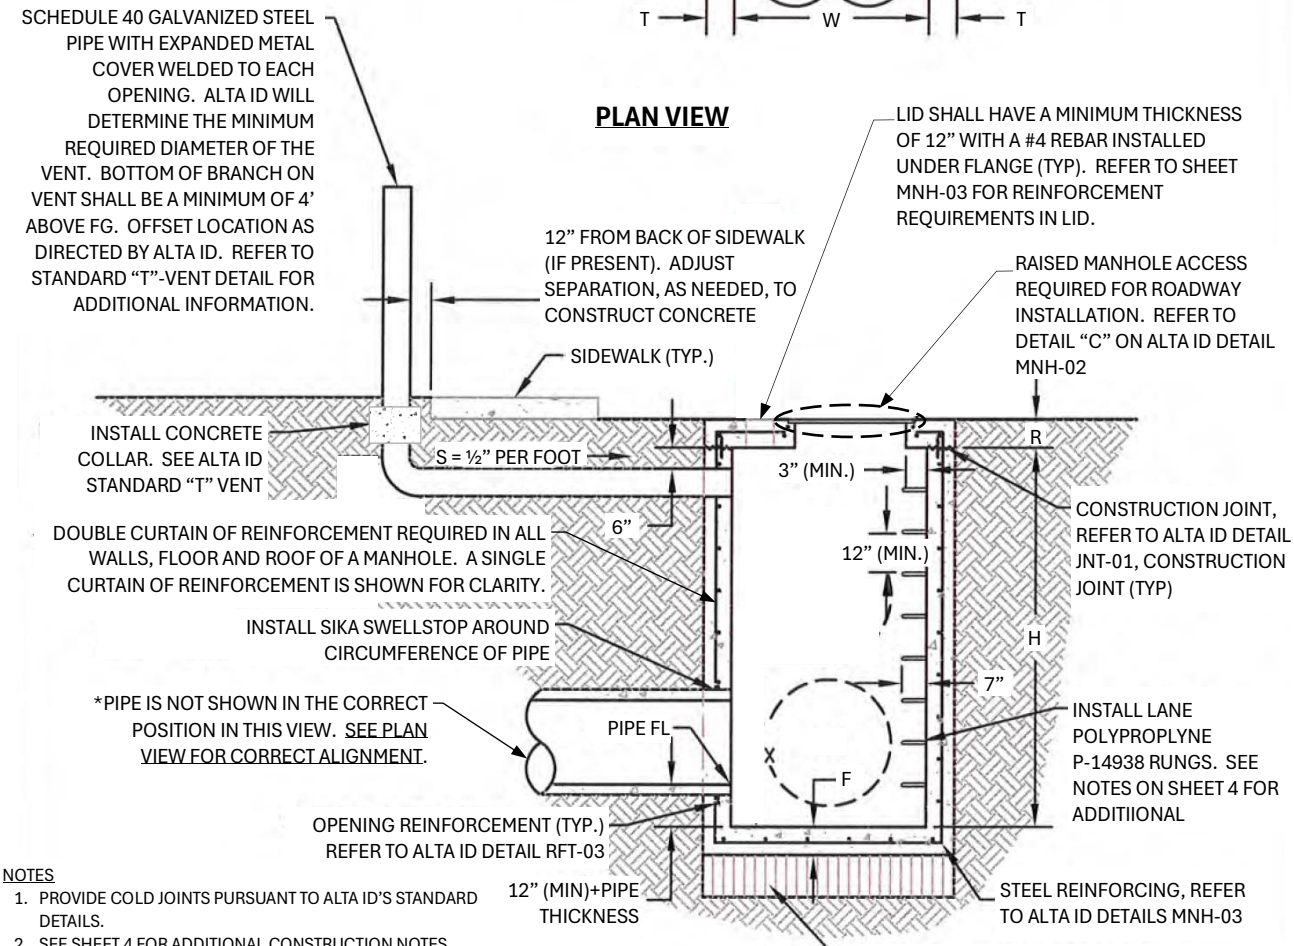

SECTION A—A

NOTES

1. PROVIDE COLD JOINTS PURSUANT TO ALTA ID'S STANDARD DETAILS.
2. SEE SHEET 4 FOR ADDITIONAL CONSTRUCTION NOTES.
3. POSITION MANHOLE SO THAT ACCESS LID IS NOT IN THE WHEEL PATH.
4. LOADING CRITERIA FOR ALL MANHOLES SHALL MEET OR EXCEED AASHTO H20 DESIGN LOADS.
5. ALL MANHOLES SHALL BE ABLE TO WITHSTAND A MAXIMUM WORKING PRESSURE OF 10 FEET OF HEAD ABOVE MANHOLE.

Alta Irrigation District	**NON-ROADWAY/ROADWAY MANHOLE**	
	SCALE: NOT TO SCALE	DATE: August 12, 2025
		STANDARD DWG NO: **MNH-01**
		SHEET: 1 OF 4