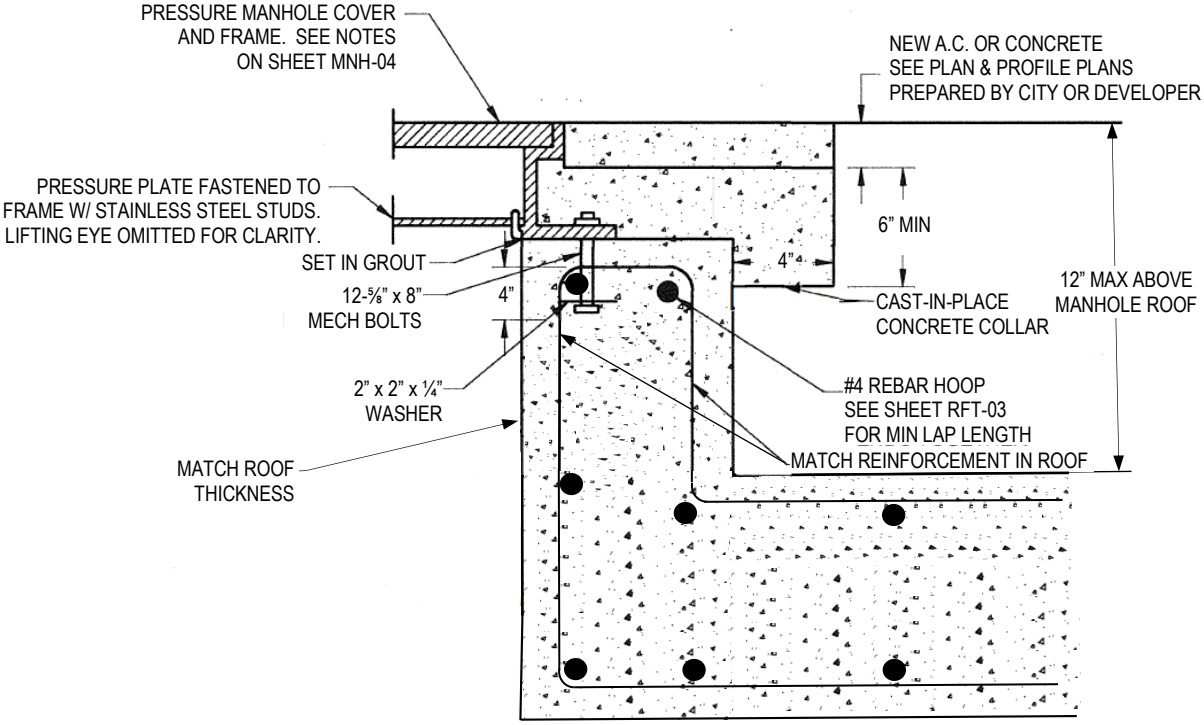

DETAIL "C"

Alta Irrigation District	MANHOLE NOTES		
	SCALE: NOT TO SCALE	DATE: August 24, 2025	STANDARD DWG NO: **MNH-02**
			SHEET: 2 OF 4