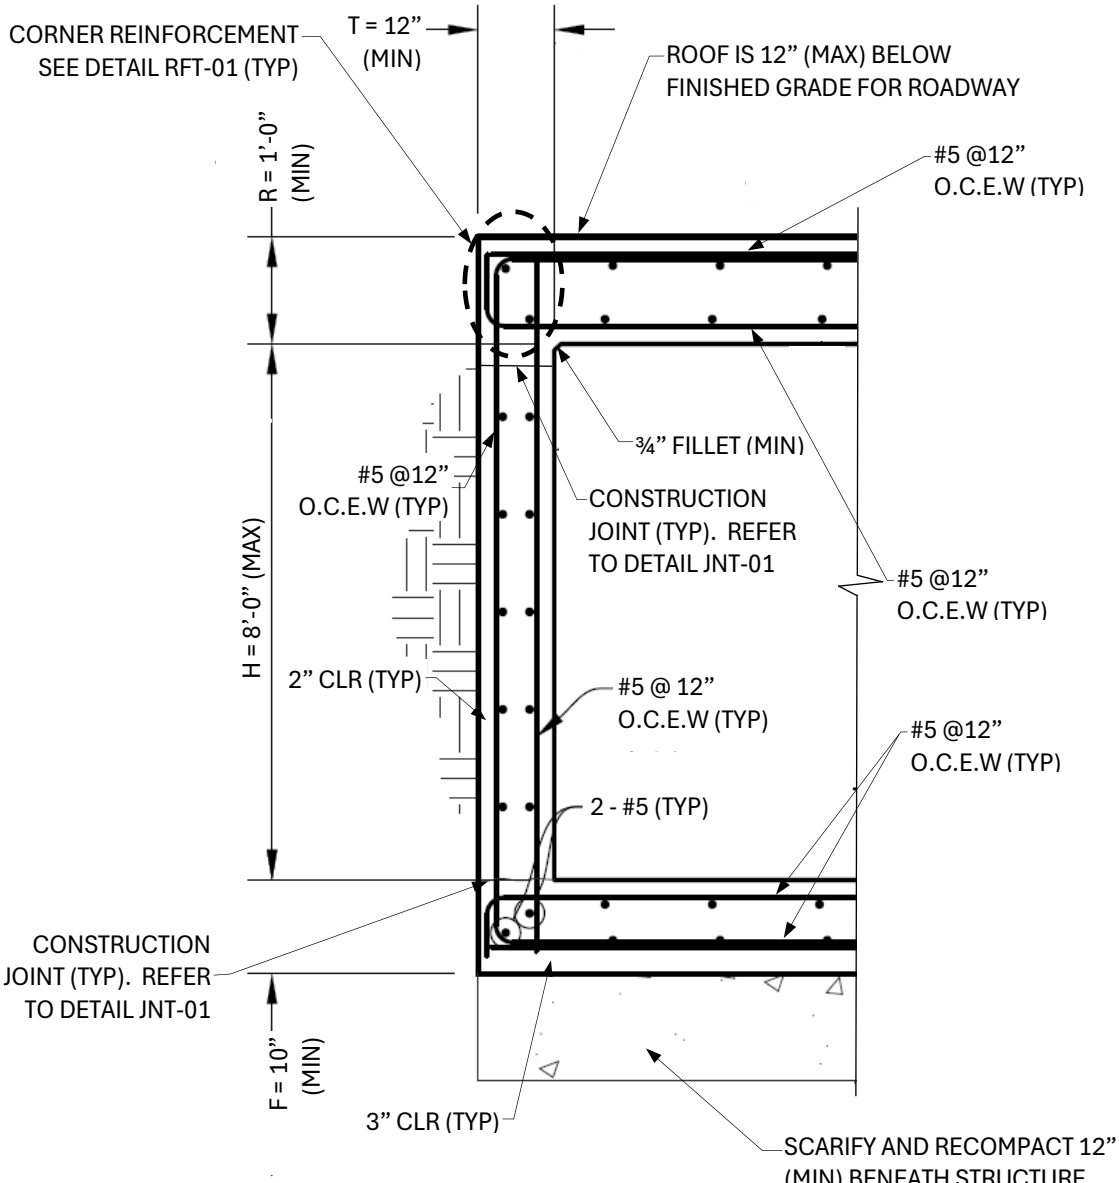

TYPICAL SECTION

NOTES

1. LOADING CRITERIA FOR ALL MANHOLES SHALL MEET OR EXCEED AASHTO H20 DESIGN LOADS.
2. ALL MANHOLES SHALL BE ABLE TO WITHSTAND A MAXIMUM WORKING PRESSURE OF 10 FEET OF HEAD ABOVE THE MANHOLE.
3. WATERSTOPS OMITTED FROM CONSTRUCTION JOINTS FOR CLARITY.
4. PIPE OMITTED FROM TYPICAL SECTION FOR CLARITY.

	Alta Irrigation District	**ROADWAY PRESSURE MANHOLE**		
		SCALE: NOT TO SCALE	DATE: August 21, 2025	STANDARD DWG NO: **MNH-03** SHEET: 3 OF 4