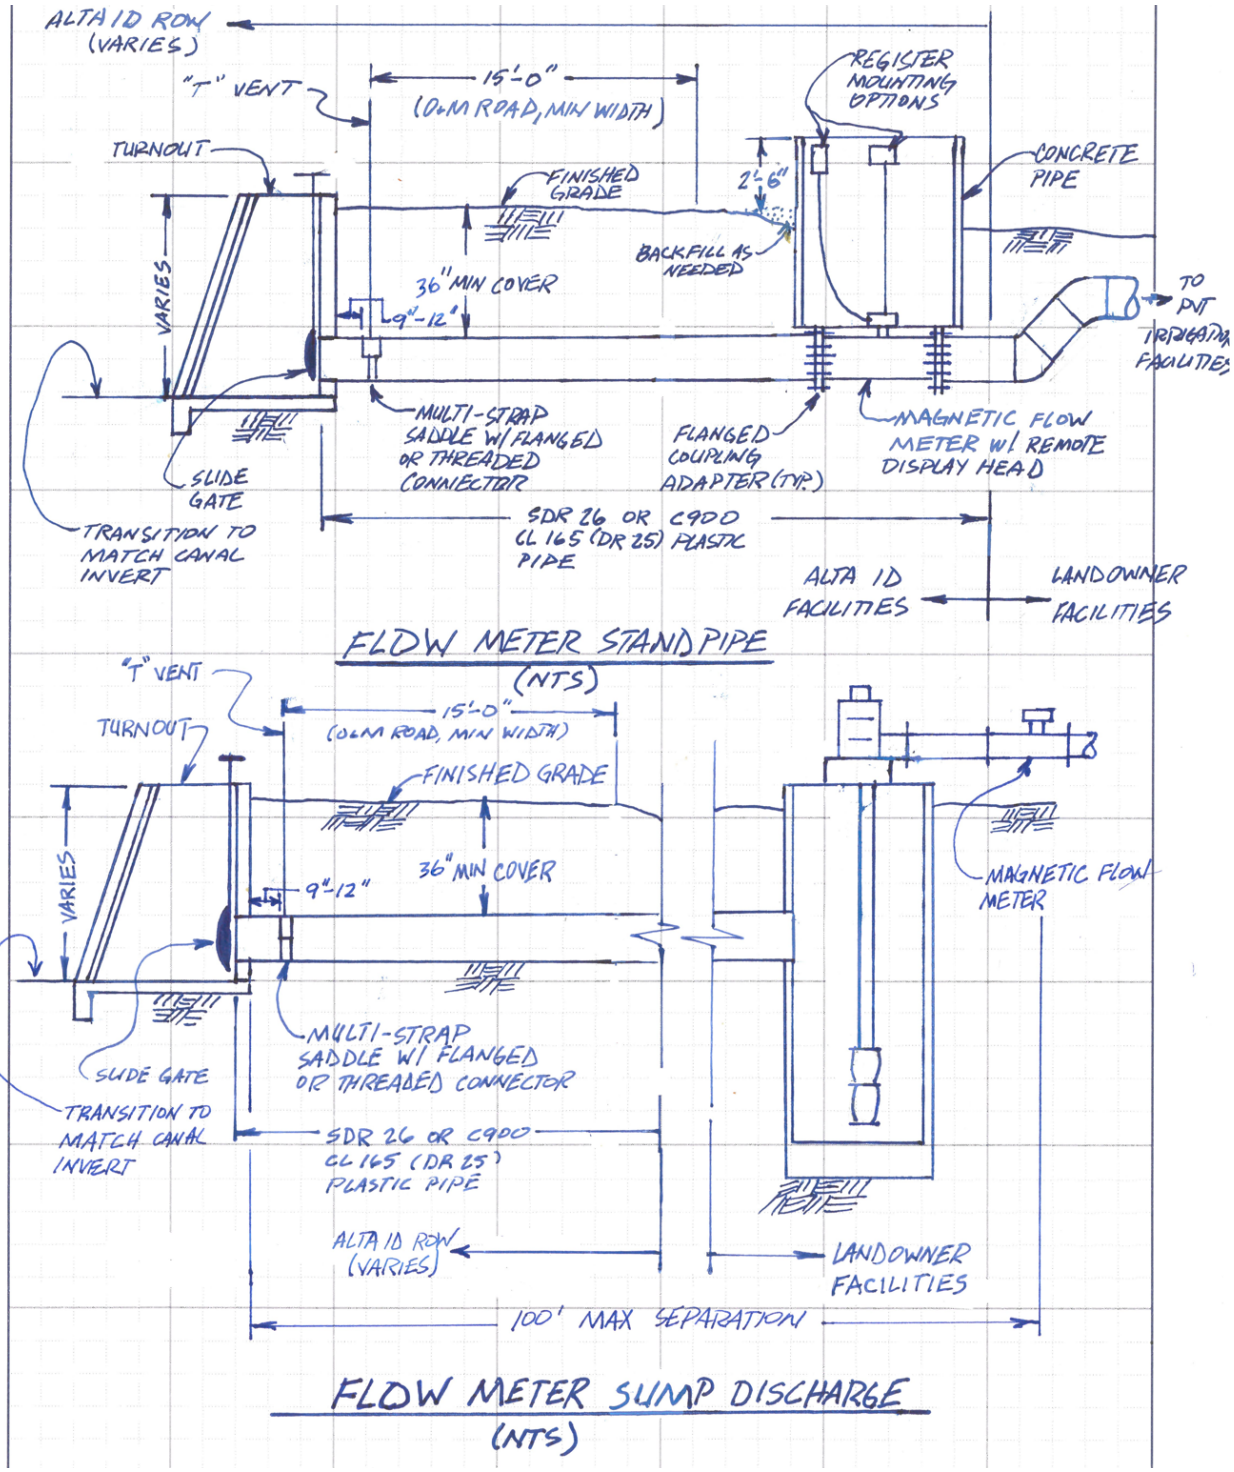

Alta Irrigation District		FARM TURNOUT FLOW METER OPTIONS		
	SCALE: NOT TO SCALE	DATE: April 8, 2025	STANDARD DWG NO: TO-04	SHEET: 4 OF 6