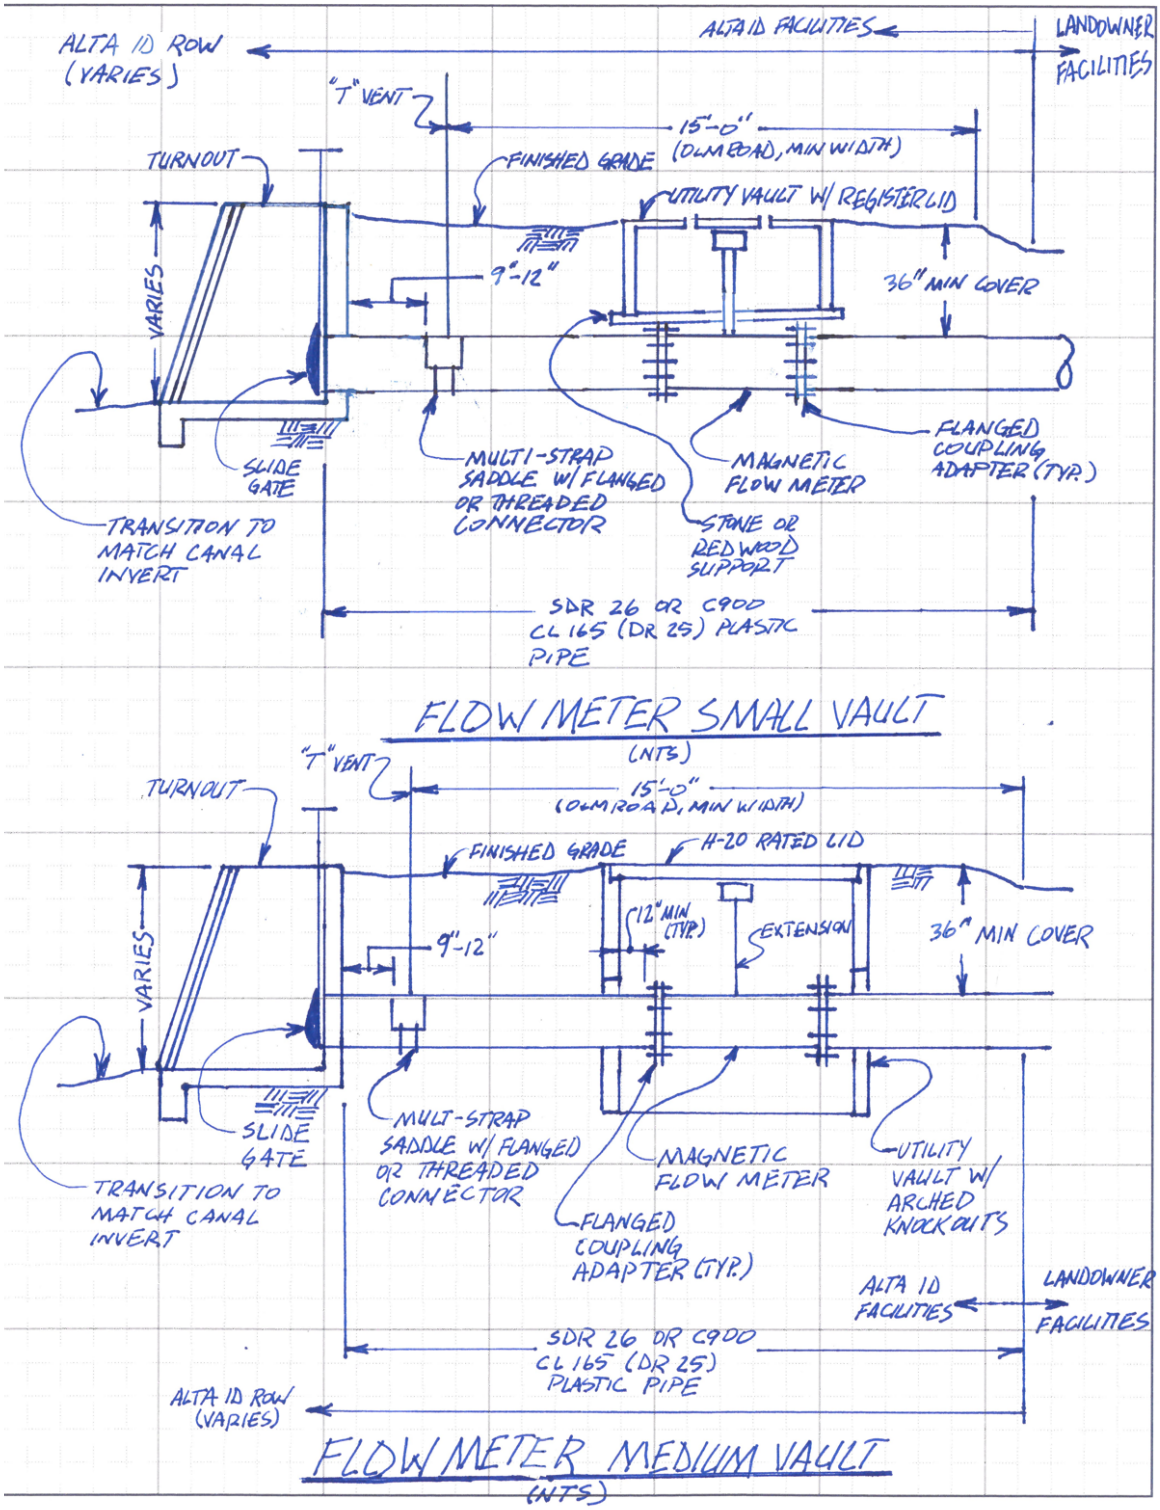

Alta Irrigation District	**FARM TURNOUT FLOW METER OPTIONS**			
	SCALE: NOT TO SCALE	DATE: April 8, 2025	STANDARD DWG NO: **TO-05**	SHEET: 5 OF 6